


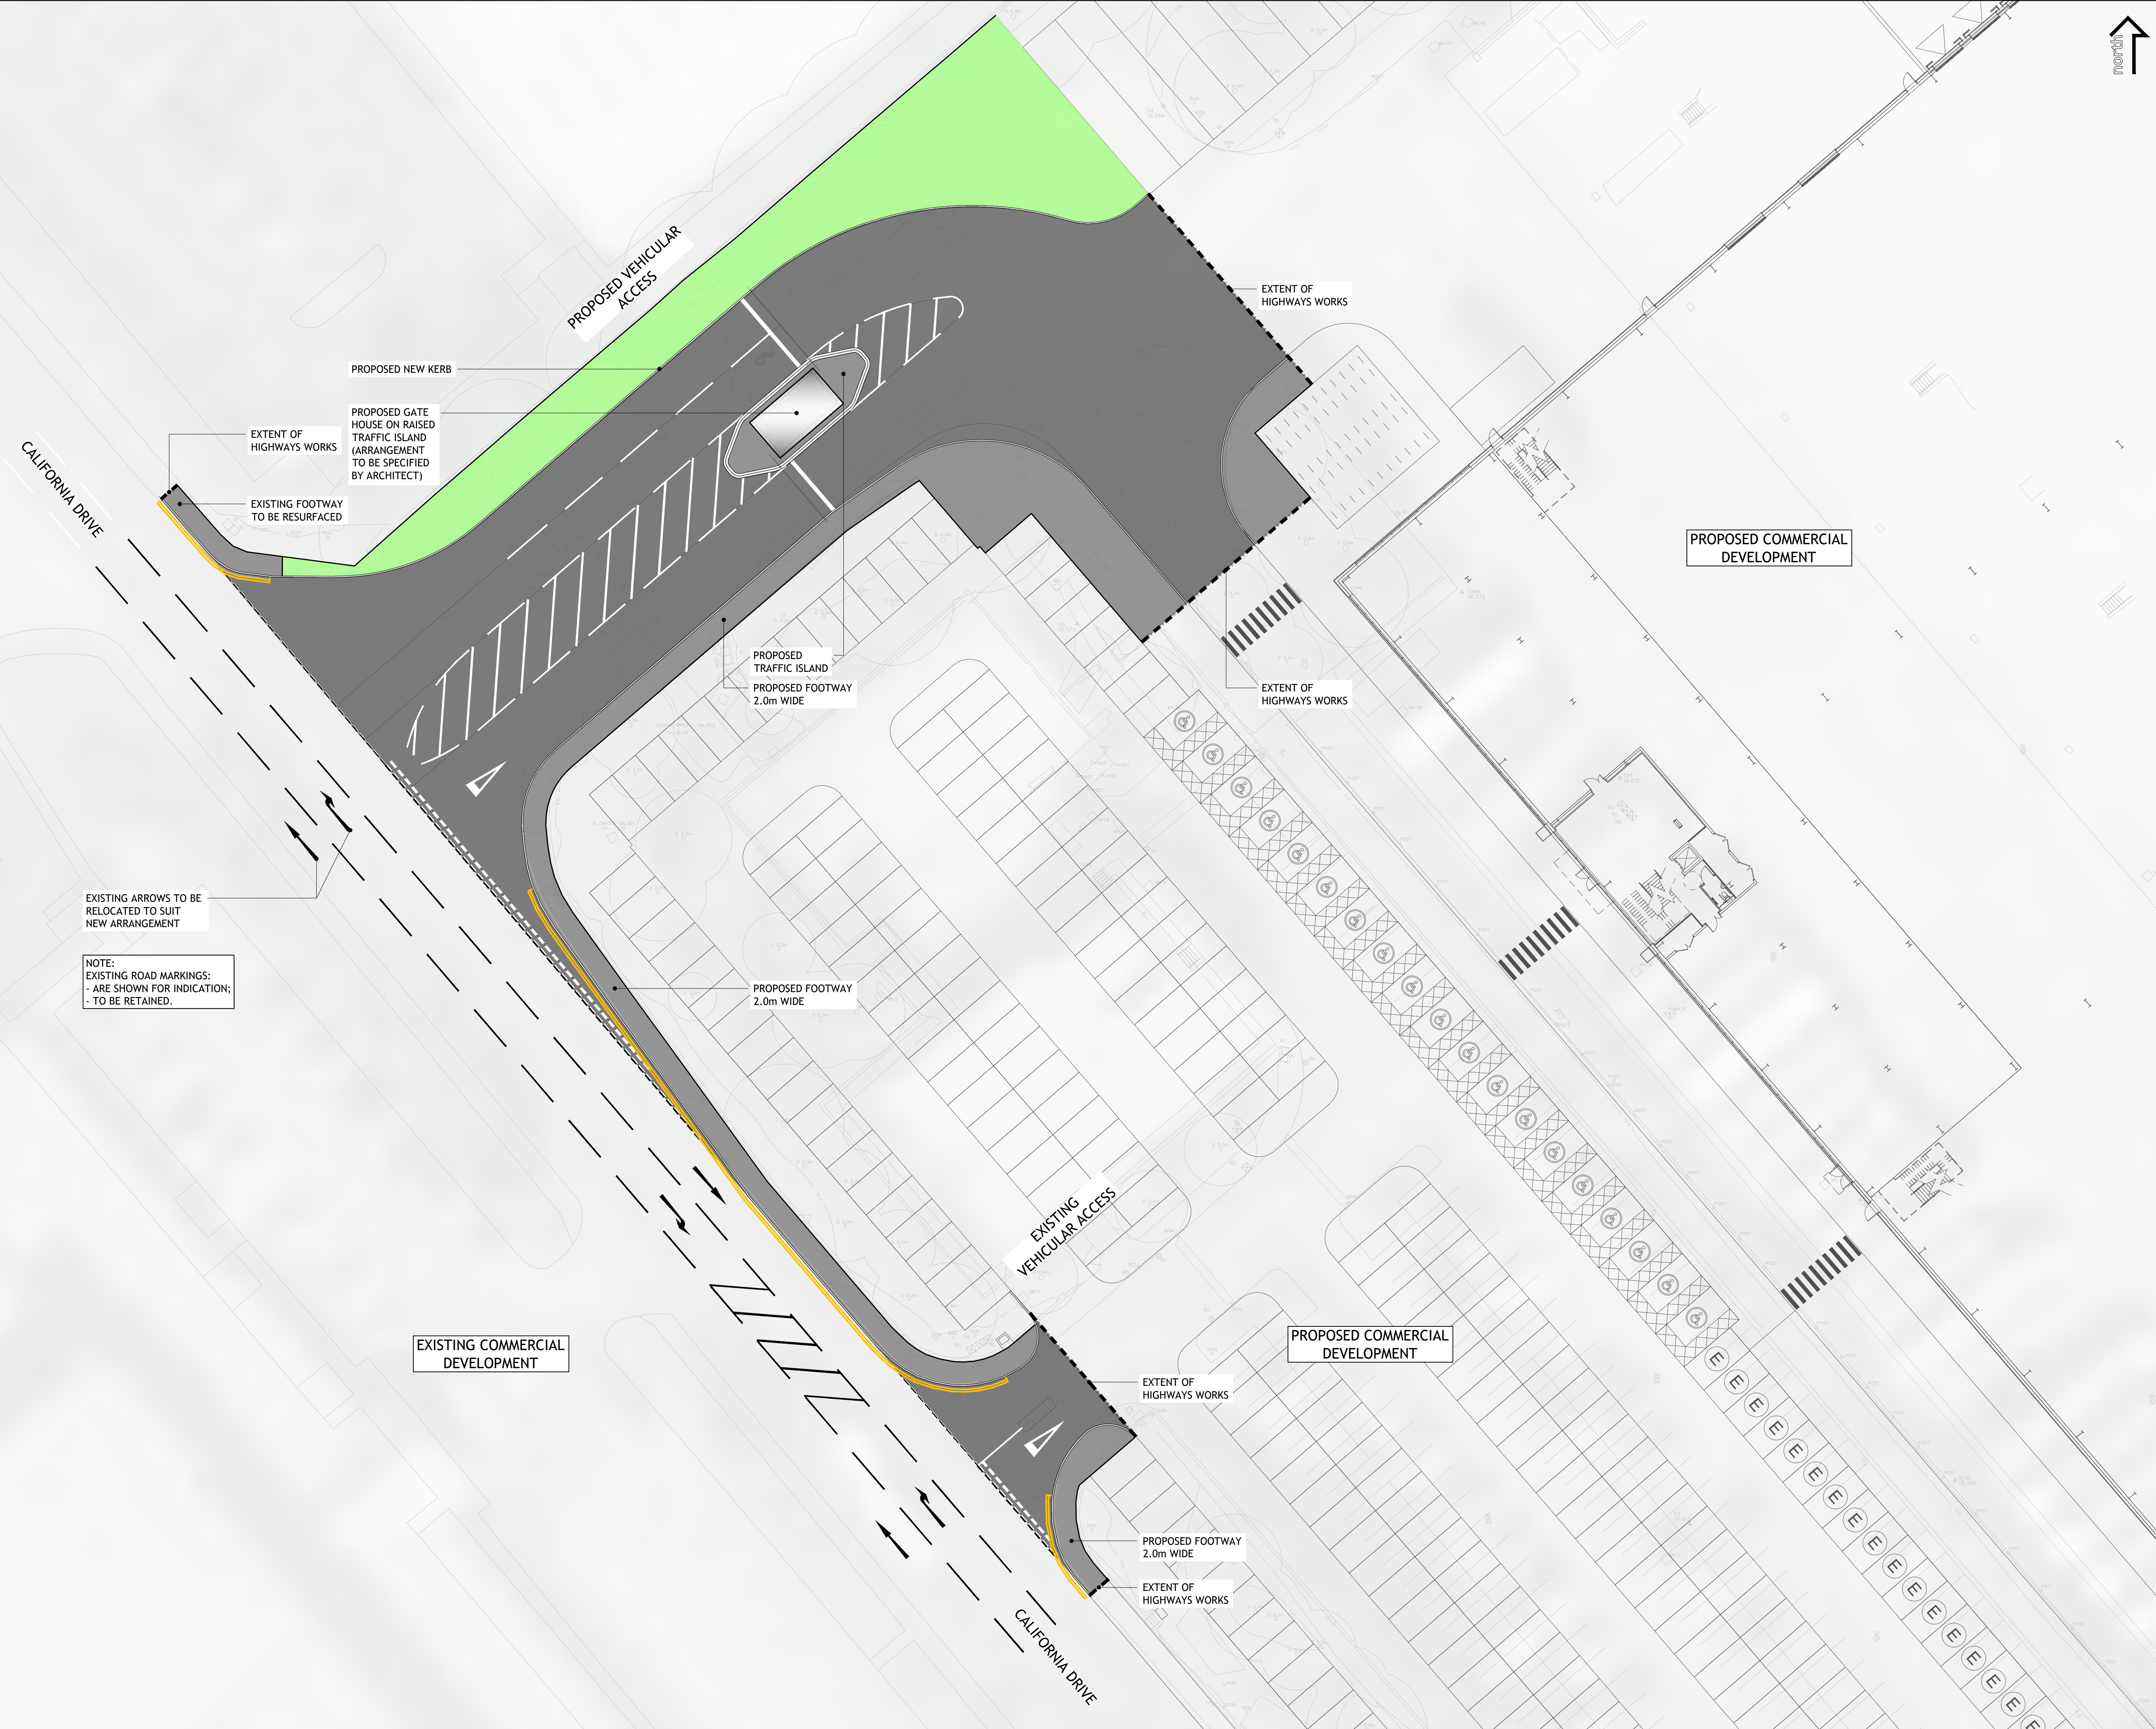

DO NOT SCALE

NOTES

GENERAL NOTES

- a. THE TOPOGRAPHICAL SURVEY IS BASED ON INFORMATION PRODUCED BY MET GEO ENVIRONMENTAL, DRAWING P19-01611 TOPOGRAPHICAL SURVEY REV 01 SHEETS 1 TO 4, DATED 26 NOVEMBER 2019. THE INFORMATION USED IN PREPARATION OF THIS AND ALL OTHER FORE CONSULTING DESIGNS AND DRAWINGS IS NOT WARRANTED. IT SHALL BE THE RESPONSIBILITY OF THE CONTRACTOR TO VERIFY ALL SURVEY INFORMATION PROVIDED AND REPORT ANY ANOMALIES TO FORE CONSULTING.

DESIGN NOTES

- ALL DESIGN AND WORKS TO COMPLY WITH CURRENT VERSION OF THE FOLLOWING DOCUMENTS:
 - DESIGN MANUAL FOR ROADS AND BRIDGES (DMRB);
 - SPECIFICATION FOR HIGHWAY WORKS (SHW);
 - MANUAL FOR STREETS (MFS); AND
 - WAKEFIELD METROPOLITAN DISTRICT COUNCIL (WMDC) DESIGN GUIDE AND SPECIFICATION.
- FOOTPATH GRADIENT AT TACTILE PAVING TO BE A MAXIMUM OF 1:12.
- EXISTING FENCES, VEGETATION, FOOTWAY AND OTHER PHYSICAL FEATURES TO BE REMOVED WITHIN THE AREA OF WORKS.
- KERB FACE OF DROPPED CROSSINGS:
 - PEDESTRIAN CROSSING 6mm
- ALL IRONWORK WITHIN EXTENT OF WORKS TO BE LOWERED / RAISED AS REQUIRED.
- ALL PROPOSED ROAD MARKINGS TO BE IN ACCORDANCE WITH THE FOLLOWING:
 - TRAFFIC SIGNS REGULATIONS AND GENERAL DIRECTIONS (TSRGD); AND
 - TRAFFIC SIGNS MANUALS CHAPTER 5 - ROAD MARKINGS.
- DESIGN SPEED FOR CALIFORNIA DRIVE: 30mph

KEY

- CARRIAGEWAY
- FOOTWAY
- GRASS VERGE

REV	DESCRIPTION	DATE	BY
-----	-------------	------	----

Client:

FIRETHORN TRUST

Project:

CALIFORNIA DRIVE
CASTLEFORD

Drawing Title:

GENERAL ARRANGEMENT

PRELIMINARY

Fore Consulting Limited
2nd Floor, Queens House
34 Wellington Street
Leeds
LS1 2DE
0113 2460204
enquiries@foreconsulting.co.uk
www.foreconsulting.co.uk

Fore

Drawn by ML	Checked by AS	Issue Date 01.11.2022	Scale 1:250	Format A1
Job Number 3809	Drawing Number 100-SK-001	Revision -		